Office of the Chicago City Clerk

Office of the City Clerk

City Council Document Tracking Sheet

Or2011-1114

Meeting Date:	11/16/2011
Sponsor(s):	Reilly, Brendan (42)
Type:	Order
Title:	Issuance of permit(s) for sign(s)/signboard(s) at 151 N State St - Banner No. 3
Committee(s) Assignment:	Committee on Zoning, Landmarks and Building Standards

Committee on Zoning, Landmarks
and Building Standards
City Council Meeting, November 14, 2011
Alderman Brendan Reilly, 42nd Ward
Sign Order

ORDERED, That the Commissioner of Buildings is hereby directed to issue a sign permit to:

ICON IDENTITY SOLUTIONS
1418 Elmhurst Rd
Elk Grove Village, IL 60007

For the erection of a sign/signboard over 24 feet in height and/or over 100 square feet (in area of one face) at:

Walgreens
151 N State Street
Chicago, IL 60601

Sign description: Banner # 3 Reads: Walgreens

Dimensions: length 43'0" height 3'6"

Height above grade/roof to top of sign 65 feet

Total Square Foot Area 151 square feet

Elevation West

Such sign shall comply with all applicable provisions of TITLE 17 of the Chicago Zoning Ordinance and all other applicable provisions of the Municipal Code of the City of Chicago governing the construction and maintenance of outdoor signs, signboards and structures.

Brendan Reilly
Alderman, 42nd Ward

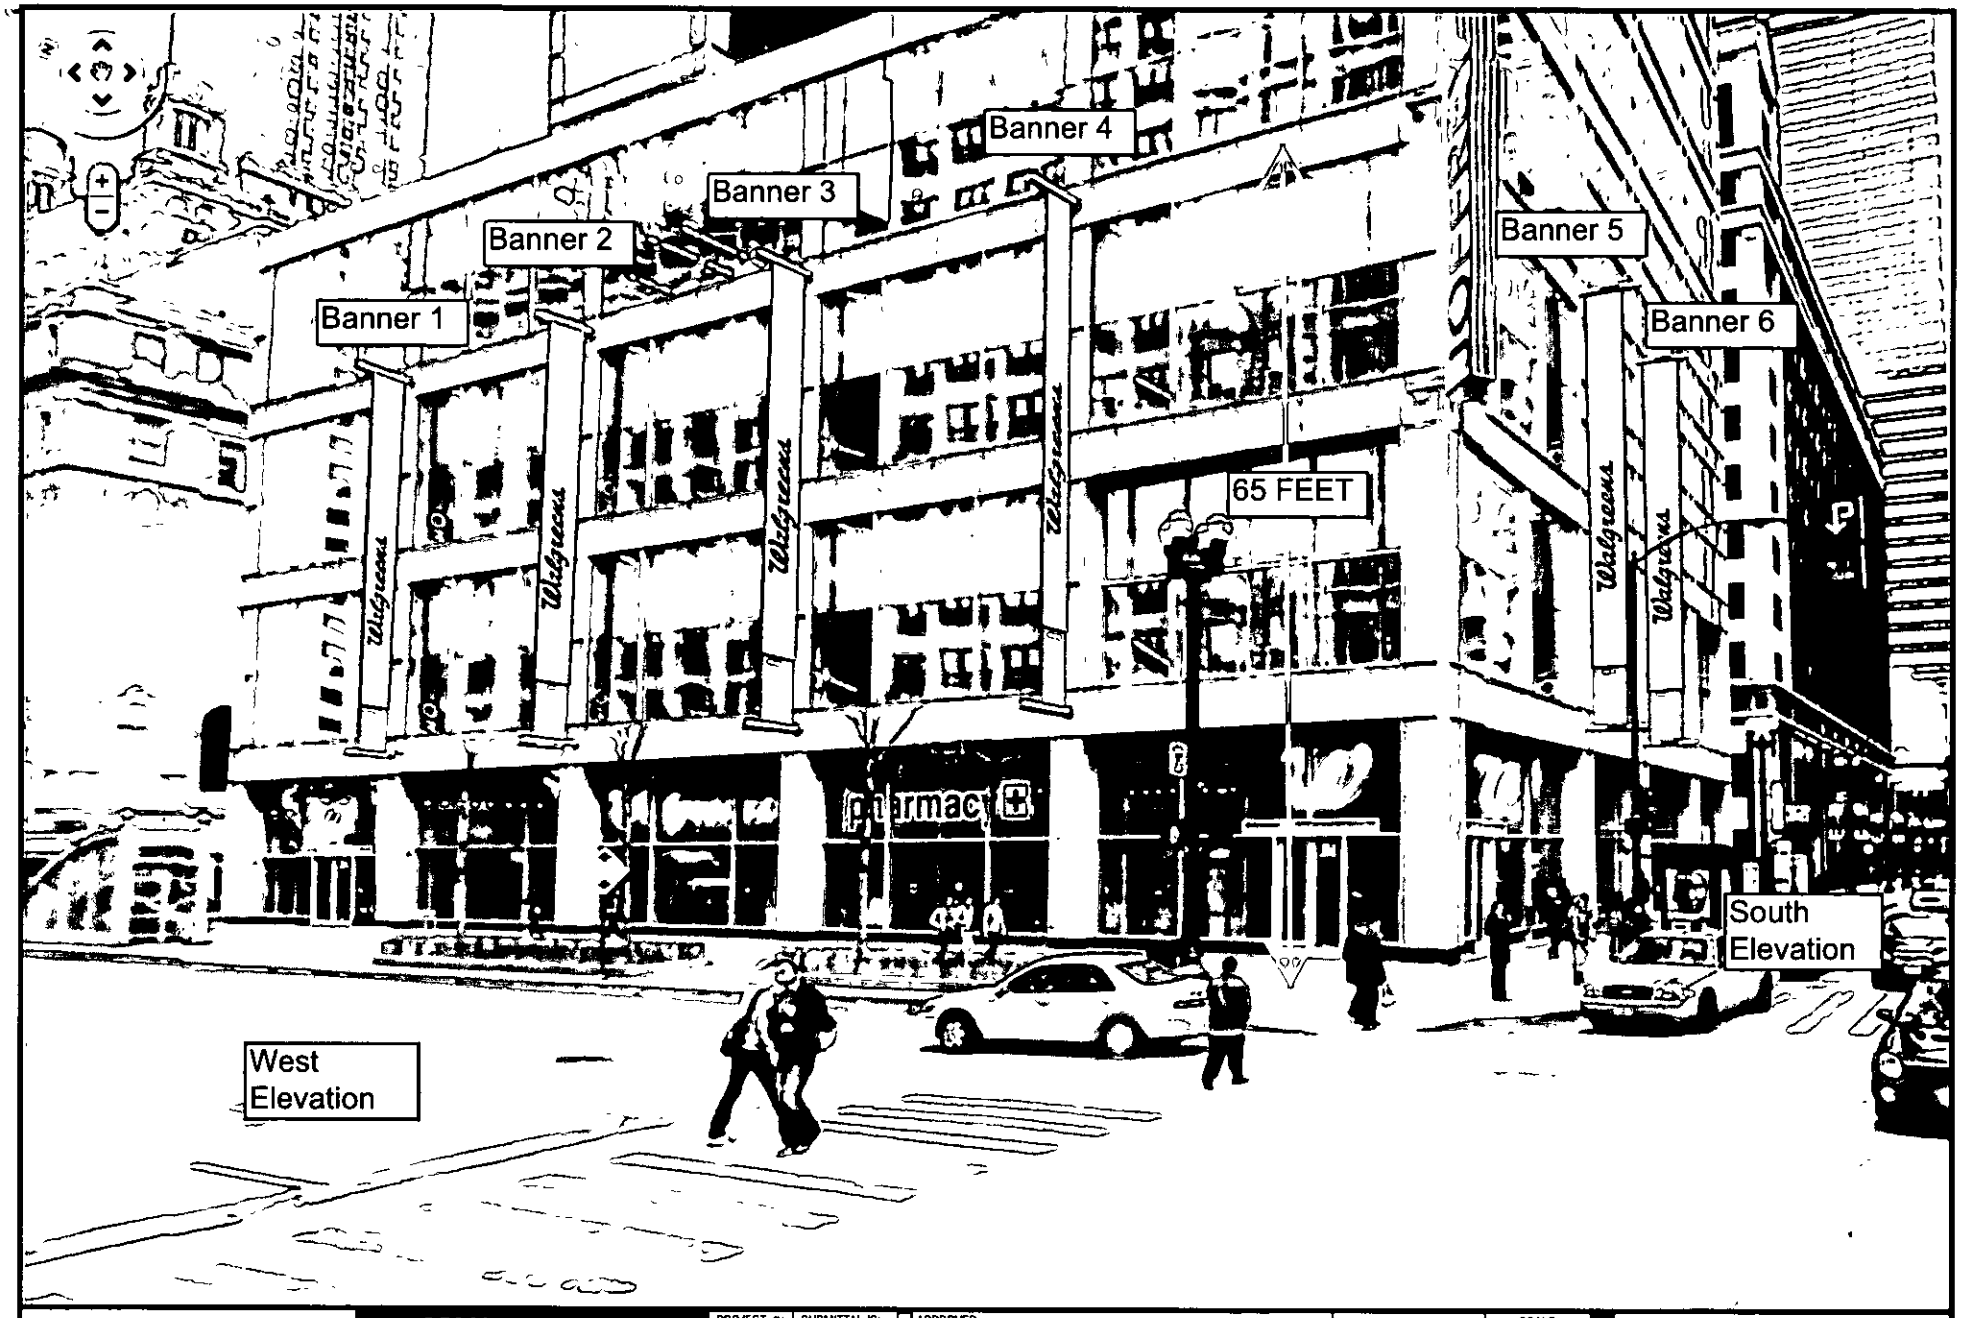

Walgreens

RECOMMENDATIONS

ADDRESS: State St. & Randolph St.
CITY/STATE: Chicago, IL
ZIP: 60601

PROJECT #: 0000
LOCATION #: 0000

SUBMITTAL IS: ☐ APPROVED ☐ APPROVED AS NOTED ☐ REVISED AND RESUBMIT — CLIENT CONTRACTOR — DATE

FILE PATH: Active\ACCOUNTS\W\Walgreens\Bill of Materials\2000-Present Drawings\State and Randolph\State_Randolph_BANNERS.cdr

Drawings are the exclusive property of Icon Identity Solutions Inc. Any unauthorized use or duplication is not permitted

DATE: 10/28/11
Rev 1: 00/00/00
Rev. 2: 00/00/00
Rev. 3: 00/00/00
Rev. 4: 00/00/00
Rev. 5: 00/00/00

SCALE: As Noted
DRAWN BY: AR
PAGE #: 1

DRAWINGS PREPARED BY: The Icon Companies® icon Icon Identity Solutions ims ImageCare Maintenance Services

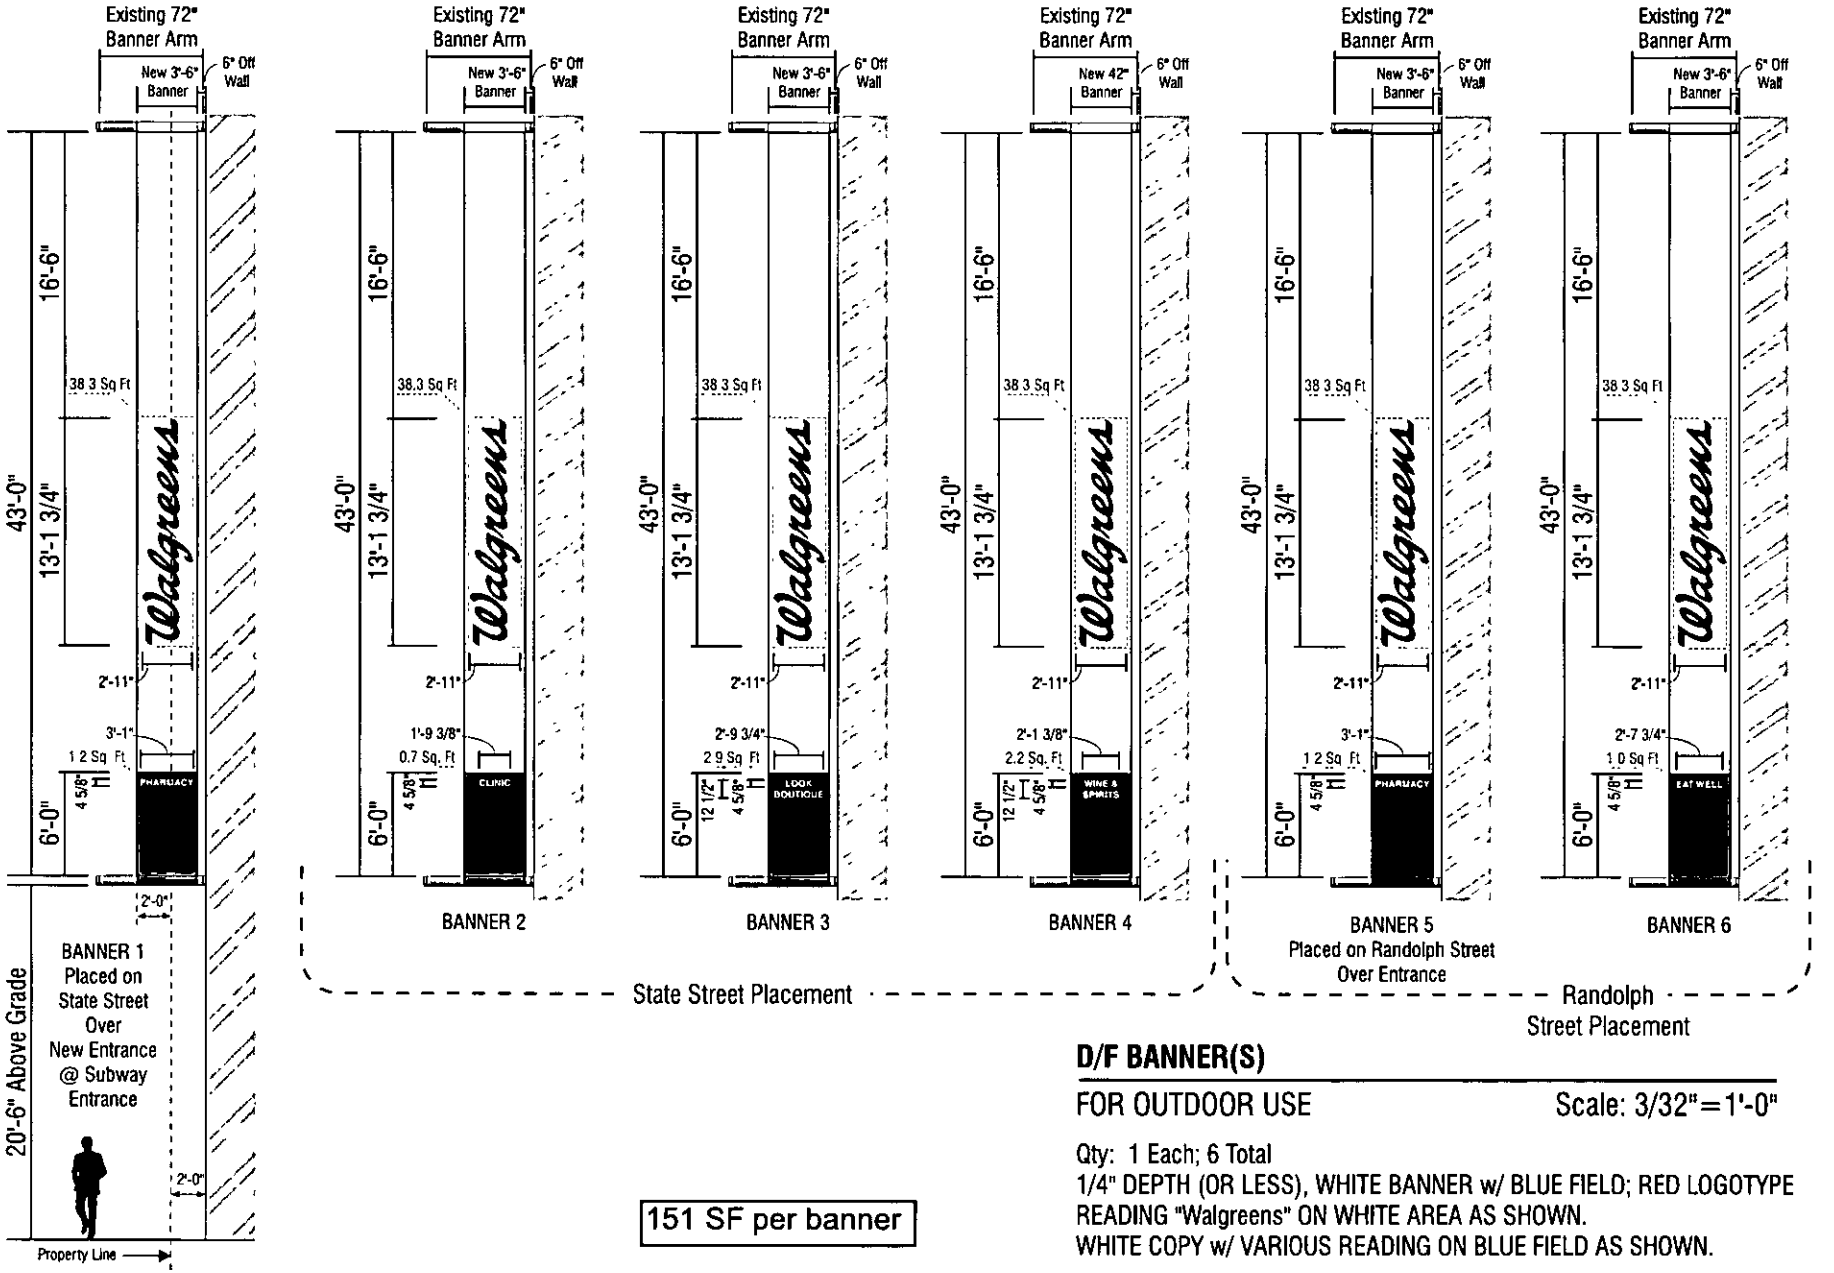

151 SF per banner

D/F BANNER(S)

FOR OUTDOOR USE

Scale: 3/32"=1'-0"

Qty: 1 Each; 6 Total

1/4" DEPTH (OR LESS), WHITE BANNER w/ BLUE FIELD; RED LOGOTYPE READING "Walgreens" ON WHITE AREA AS SHOWN.

WHITE COPY w/ VARIOUS READING ON BLUE FIELD AS SHOWN.

Walgreens

RECOMMENDATIONS

ADDRESS: **State St. & Randolph St.**

CITY/STATE: **Chicago, IL**

ZIP: **60601**

PROJECT #: 0000

LOCATION #: 0000

SUBMITTAL IS: ☐ APPROVED ☐ APPROVED AS NOTED ☐ REVISED AND RESUBMIT — CLIENT CONTRACTOR — DATE

FILE PATH: Active\ACCOUNTS\W\Walgreens\Bill of Materials\2000-Present Drawings\State and Randolph\State_Randolph_BANNERS.cdr

Drawings are the exclusive property of Icon Identity Solutions Inc. Any unauthorized use or duplication is not permitted.

DATE:	10/28/11
Rev 1:	00/00/00
Rev. 2:	00/00/00
Rev 3:	00/00/00
Rev. 4.	00/00/00
Rev. 5:	00/00/00

SCALE: As Noted

DRAWN BY: AR

PAGE #: 2

DRAWINGS PREPARED BY: The Icon Companies® icon Icon Identity Solutions ims ImageCare Maintenance Services

CITY OF CHICAGO

DEPARTMENT OF BUILDINGS

Sign Permit Application

#3

APPROVAL NUMBER	APPLICATION NUMBER	ANNUAL FEE	WORK CODE	DRAWINGS ATTACHED
	100118937			☐ YES ☐ NO

DATE OF APPLICATION: 11/15/2011

ADDRESS OF SIGN: 151 N STATE ST, 60601-

BUILDING:

ORIGINAL PERMIT NUMBER:

TYPE OF PERMIT: NEW CONSTRUCTION (SIGN)

PAYER OF ANNUAL INSPECTION:
WALGREENS, CO.
151N STATE STREET
CHICAGO, IL 60601
(888)660-1295

SIGN MANUFACTURER:
ICON IDENTITY SOLUTIONS

ADDRESS WHERE SIGN CAN BE SEEN FOR INSPECTION:

TICKET NUMBER: 0

REINSPECTION CONTROL NUMBER:

TYPE OF SUPPORT FOR SIGN: BUILDING

SIGN BOARD SUPPORT MEMBERS: NONE

ANNUAL FEE	
CONSTRUCTION FEE	200.00
1017 B FEE	
TOTAL FEE	200.00
AMOUNT PAID	200.00
BALANCE DUE	

Check # for Zoning:

Check # for DCAP:

TYPE OF SIGN: FLAT OR BOX

LENGTH	FT	IN	HEIGHT	FT	IN
	3	6		13	0

AREA	SQ FT	WEIGHT	LBS
	151		15

SIGN HEIGHT ABOVE GRADE/ROOF: FT 21

STYLE OF SIGN: REGULAR

SIGN WILL READ:
WALGREENS PHARMACY

NO OF LAMPS:

TOTAL WATTAGE:

TYPE OF LAMP:

NO OF HIGH VOLTAGE TRANSFORMERS:

INPUT OF TRANSFORMERS:

CONTRACTOR WILL INSTALL: [N] FEEDERS [N] CUSTOMER LEADS

TYPE OF SWITCH:

LOCATION OF SWITCH:

SIGN LOCATION:
BANNER #3- FLEX FACE BANNER IS DIGITALLY PRINTED AND INSTALLED ON EXISTING BANNER BRACKETS. FACES STATE ST

The undersigned certify that the statements in this application are true and correct and that all work done under the requested permit will conform to the requirements of the Chicago Municipal Code.

	REG NO
ELECTRICIAN:	
ADDRESS:	
SIGNATURE:	

BOND NO	REG NO	E008220
SIGN ERECTOR: ICON IDENTITY SOLUTIONS		SIGNER
ADDRESS: 1418 ELMHURST ROAD ELK GROVE VILLAGE IL, 60007		
SIGNATURE:		

The permit issued on this application will authorize only signs here applied for. If other signs are to be erected they must be covered by additional permits.

City of Chicago
Rahm Emanuel, Mayor

Department of Buildings
Michael Merchant, Commissioner

TYPE OF BUSINESS: COMMERCIAL Other:

Name:

LIC #:

Renewal Date:

Projects Over:

[X] Private Property

[X] Public Way Grant Permit # 1098664

[X] Planned Development/Manufacturing PMD/PD# PD980

Zoning District OTHER Other PD980

TYPE OF SIGN

[ ] ADVERTISING [ ] ILLUMINATED [ ] MOVEABLE

[X] BUSINESS [ ] FLASHING

TOTAL STREET FRONTAGE OF LOT (IN FEET)	396
TOTAL AREA OF NEW SIGN (SQ FT)	151
TOTAL AREA OF ALL SIGNS ON LOT (SQ FT)	1,534
HEIGHT OF SIGN ABOVE GRADE (TO TOP)	64ft 0in
DISTANCE OF CURB LINE OUTER EDGE (ft)	23
DISTANCE OF STRUCTURE INNER EDGE (ft)	26

DISTANCE FROM (ft)

A PUBLIC PARK (OVER 10 ACRES) 904

B EXPRESSWAY (IF LESS THAN 1,000 FT)

C RESIDENCE DISTRICT (ADVERTISING SIGNS ONLY)

IF REPLACEMENT SIGN OR CHANGE OF FACE WHAT DOES THE EXISTING SIGN READ?

Original Payee:

Landmark Hold: [ ] **Status:**

ZONING (OFFICE USE ONLY)

SIGN BOND REQUIRED? [ ] YES

COUNCIL ORDER REQUIRED [X] YES

IS SPECIAL PERMISSION REQUIRED FROM CHIEF ELECTRICAL

[ ] YES

IF YES ATTACH LETTER OF REQUEST

TIME STAMP

SIGN CLERK	APPROVED FOR PERMIT

REMARKS